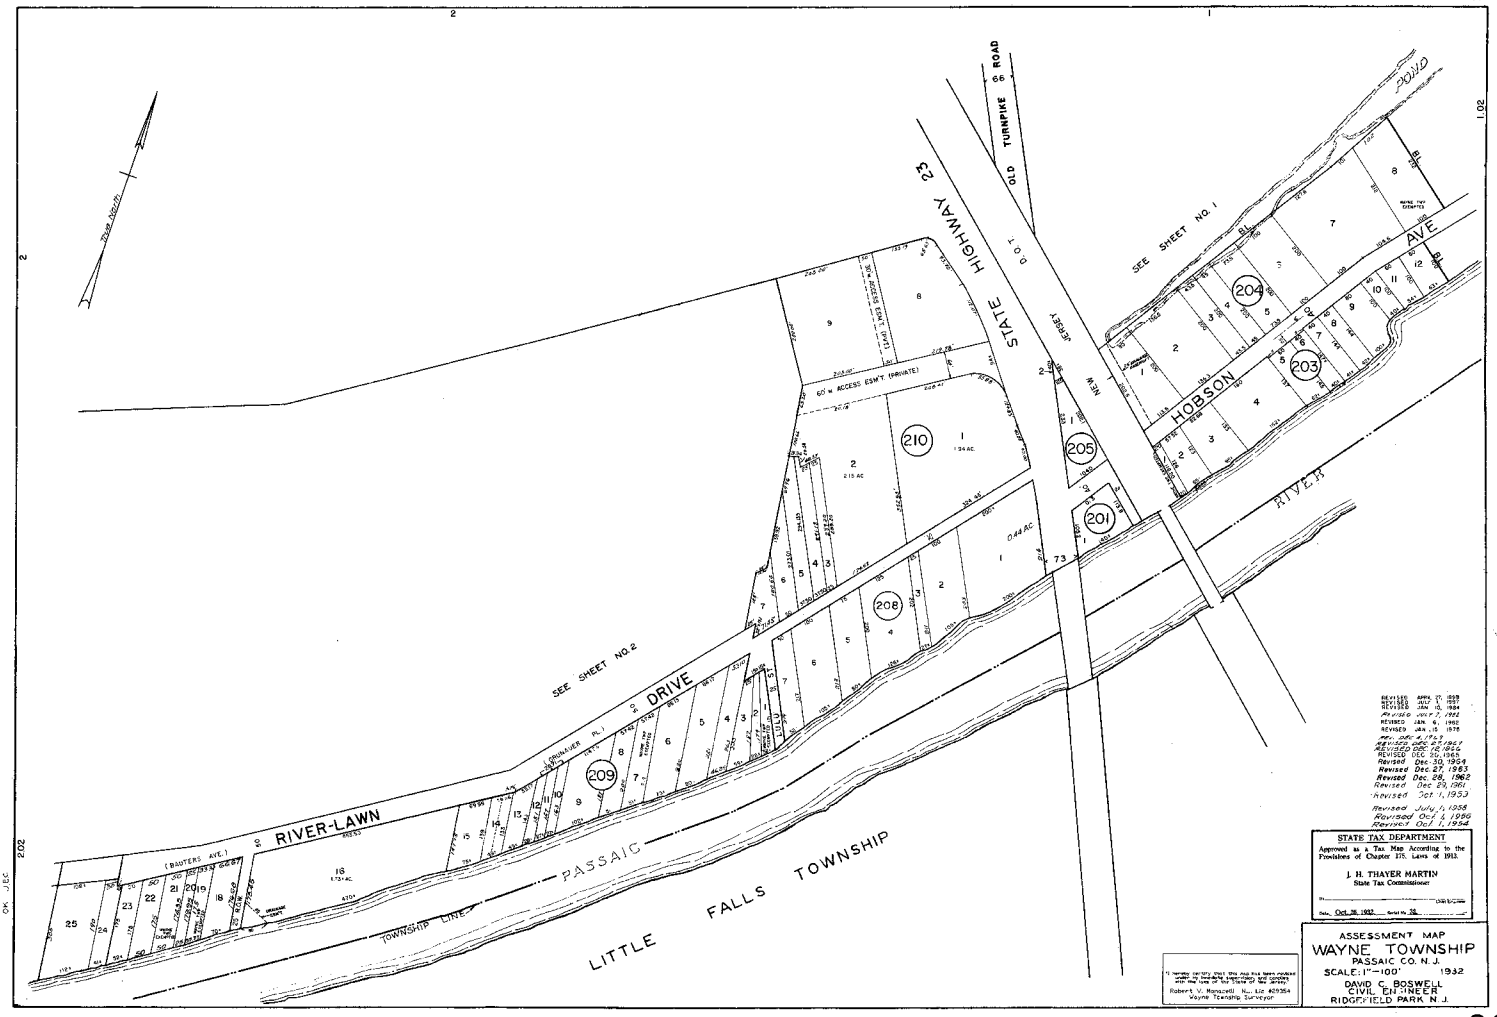

REVISED APRIL 17, 1939
REVISED JULY 1, 1957
REVISED JAN. 10, 1964
Revised July 7, 1982
REVISED JAN. 6, 1982
REVISED JAN. 15 1978
REV. DEC. 4, 1963
REVISED DEC 27, 1967
REVISED DEC. 16, 1965
REVISED DEC 30, 1965
Revised Dec. 30, 1964
Revised Dec 27, 1963
Revised Dec. 28, 1962
Revised Dec 29, 1961
Revised Oct 1, 1953
Revised July 1, 1958
Revised Oct 1, 1956
Revised Oct 1, 1954

STATE TAX DEPARTMENT

Approved as a Tax Map According to the Provisions of Chapter 175, Laws of 1913.

J. H. THAYER MARTIN
State Tax Commissioner

By _____ (Sgd.) _____

Date Oct. 28, 1957 Serial No. 38

I, hereby certify that this map has been revised in accordance with the provisions of the Statutes of New Jersey.

Robert V. Mangelli No. Lic 40934
Wayne Township Surveyor

ASSESSMENT MAP
WAYNE TOWNSHIP
PASSAIC CO. N.J.
SCALE: 1"=100' 1932
DAVID C. BOSWELL
CIVIL ENGINEER
RIDGEFIELD PARK N.J.