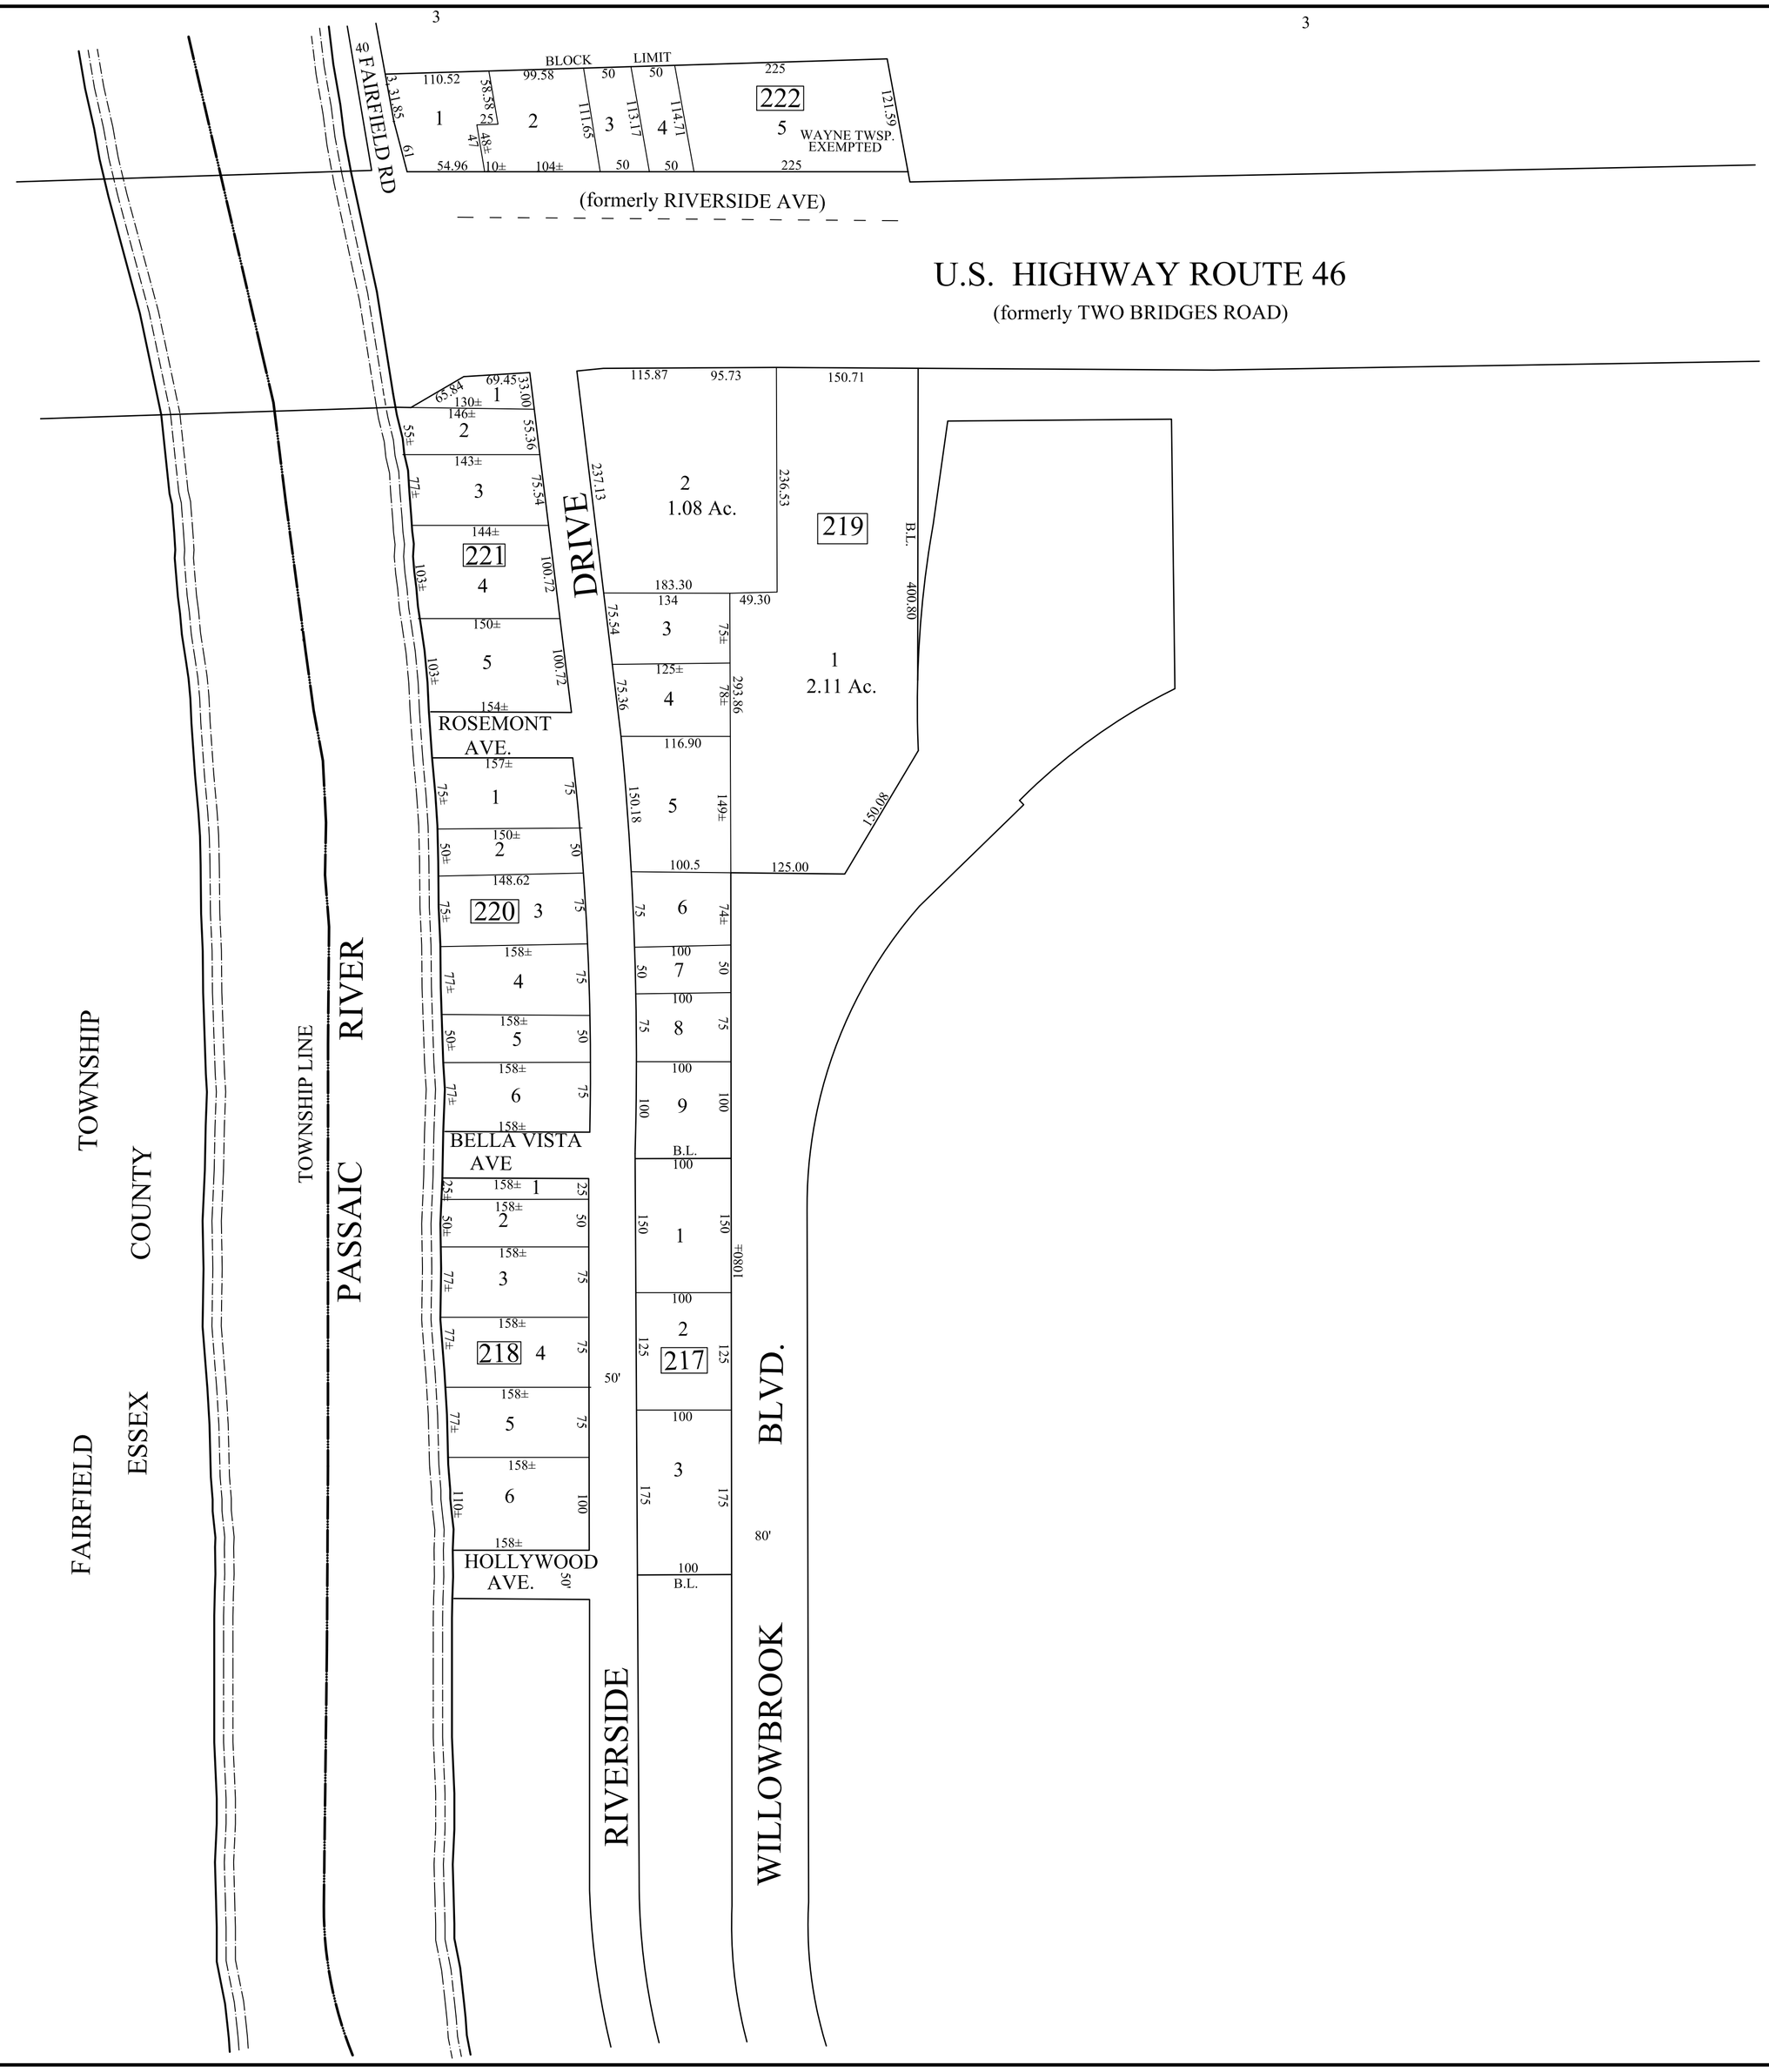

STATE TAX DEPARTMENT
Approved as a Tax Map According to the Provisions of Chapter 175, Laws of 1913.
J.H. THAYER MARTIN
State Tax Commissioner
By _____ Chief Engineer
Date OCT. 26, 1932 Serial No. 32

REVISED SEPT.29, 2005
REVISED MAY 1, 1992
REVISED JUNE 26, 1985
REVISED JULY 26, 1982
REVISED JAN. 23, 1975
REVISED DEC. 4, 1969
REVISED DEC. 27, 1967
REVISED DEC. 12, 1966
REVISED DEC. 20, 1965
REVISED DEC. 30, 1964
REVISED DEC. 27, 1963
REVISED DEC. 26, 1962
REVISED DEC. 29, 1961
REVISED OCT. 1, 1959
REVISED JULY 1, 1958
REVISED OCT. 1, 1956
REVISED OCT. 1, 1954

THIS TAX MAP WAS DIGITIZED FROM A SCAN OF THE MYLAR DRAWING RETRACED IN 1988 BY THE WAYNE TOWNSHIP ENGINEERING DIVISION FROM THE ORIGINAL DRAWING BY DAVID C. BOSWELL, DATED 1932 AND SUBSEQUENTLY AMENDED, ON FILE IN THE WAYNE TOWNSHIP ENGINEERING DIVISION OFFICES.

Robert V. Monacelli, P.L.S.
Professional Land Surveyor
New Jersey Lic.# GS29354

ASSESSMENT MAP
WAYNE TOWNSHIP
PASSAIC CO., N.J.
SCALE: 1"=100' 1932
DAVID C. BOSWELL
CIVIL ENGINEER
RIDGEFIELD PARK, N.J.