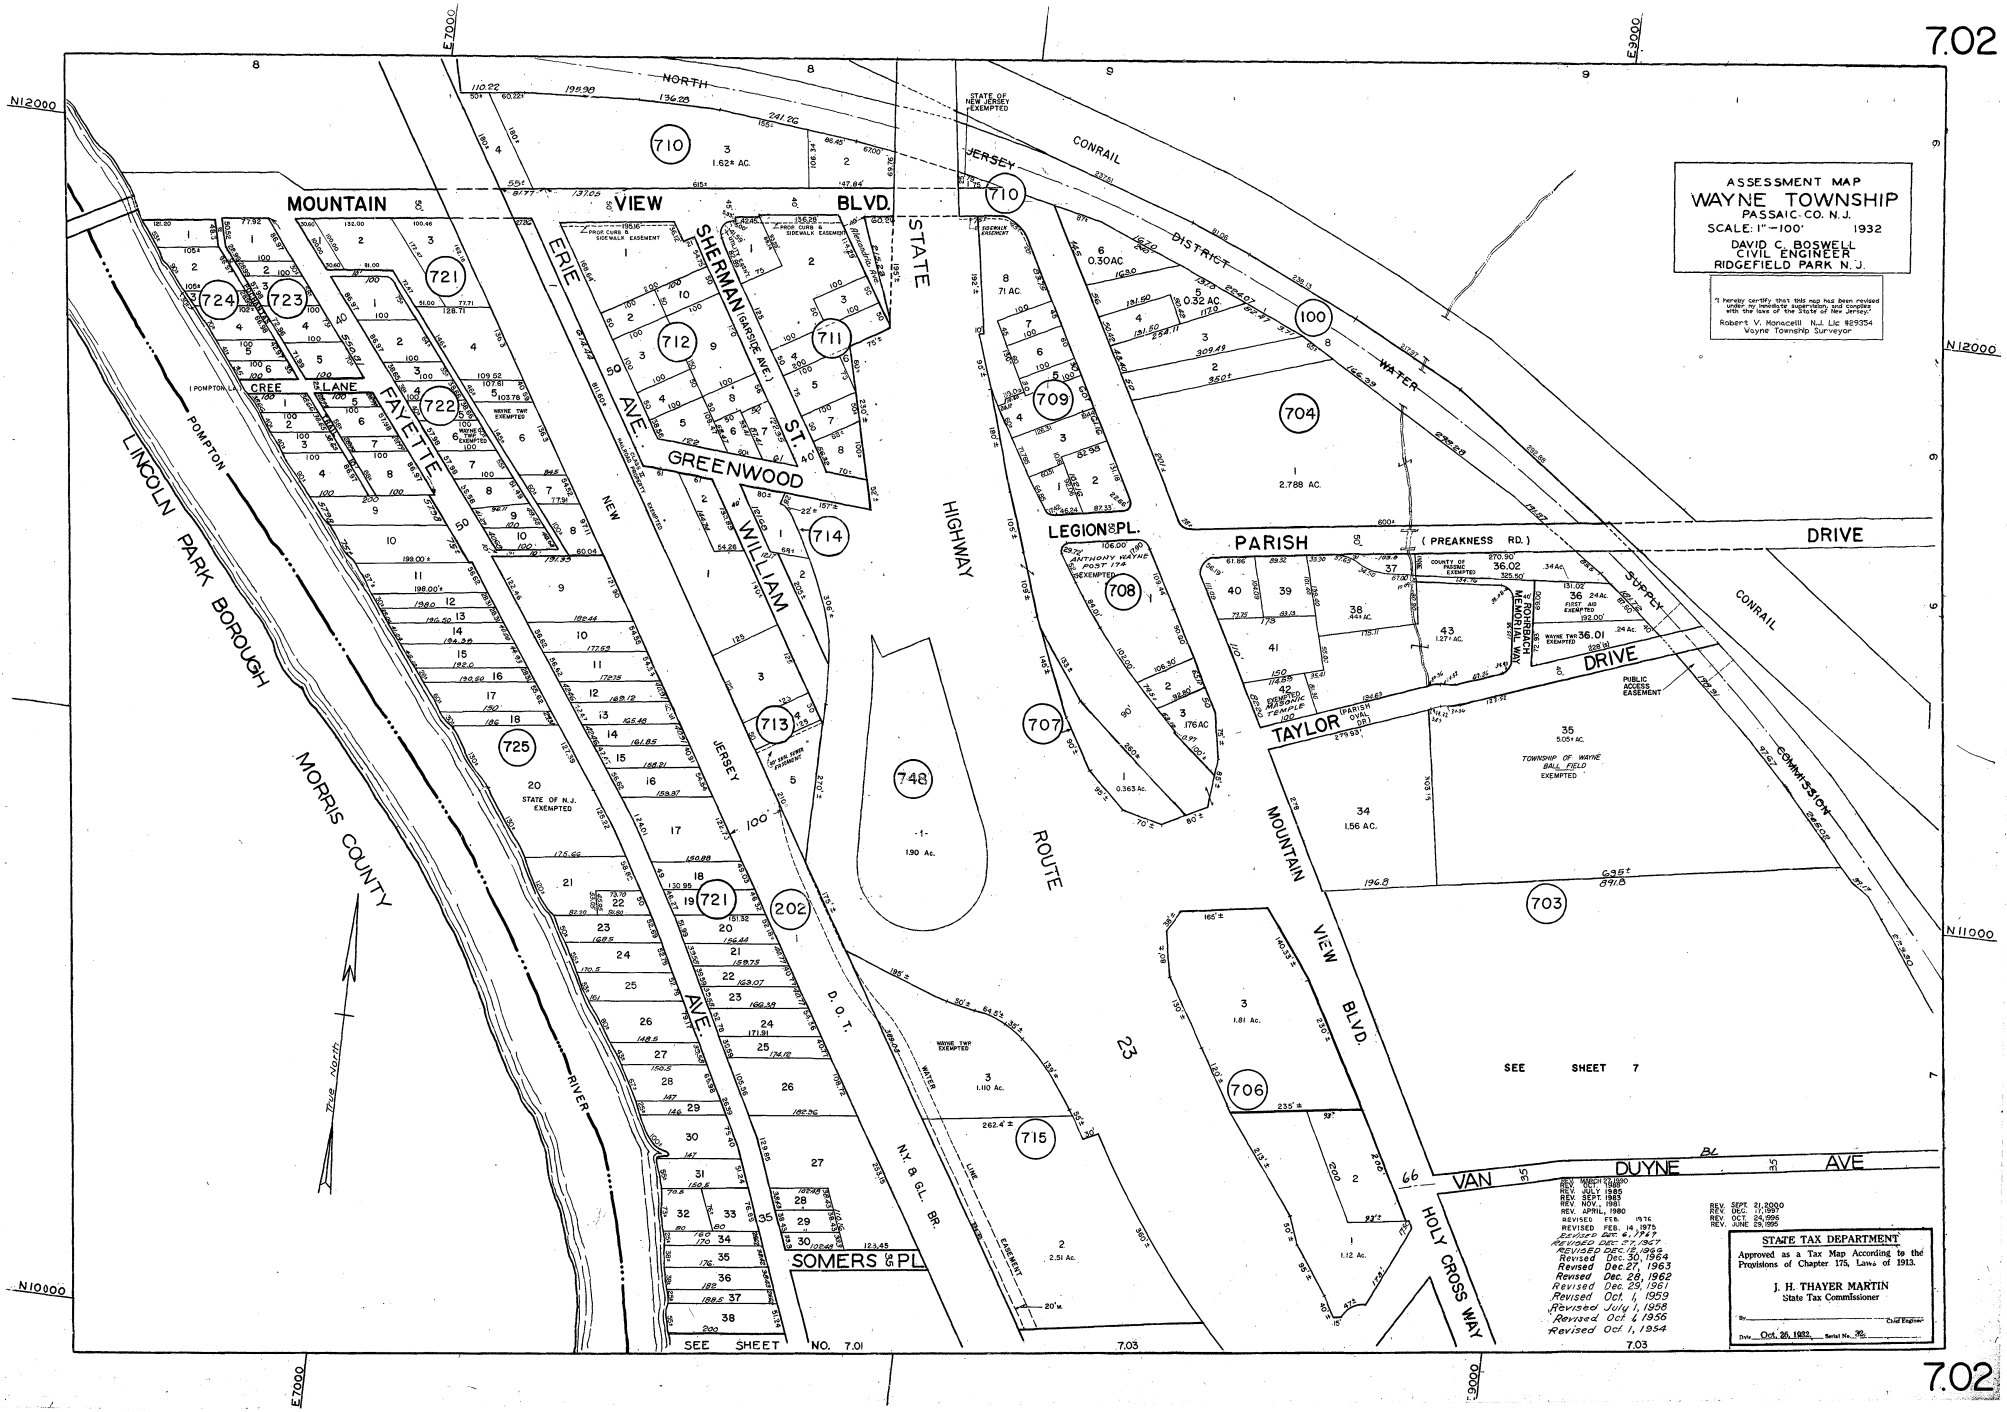
ASSESSMENT MAP
WAYNE TOWNSHIP
PASSAIC CO. N.J.
SCALE: 1" = 100'
1932
DAVID C. BOSWELL
CIVIL ENGINEER
RIDGEFIELD PARK N.J.
"I hereby certify that this map has been revised under my immediate supervision, and complies with the laws of the State of New Jersey."
Robert V. Monacelli N.J. Lic. #29354
Wayne Township Surveyor
MOUNTAIN VIEW BLVD.
NORTH JERSEY DISTRICT WATER SUPPLY COMMISSION
CONRAIL
STATE HIGHWAY ROUTE 23
ERIE AVE.
SHERMAN (CARSLE AVE.) ST.
GREENWOOD
WILLIAM
NEW JERSEY AVE.
FAYETTE ST.
CREE LANE
POMPTON
LINCOLN PARK BOROUGH
MORRIS COUNTY
POMPTON RIVER
LEGION PL.
PARISH DRIVE
(PREAKNESS RD.)
TAYLOR DRIVE
MEMORIAL WAY
MOUNTAIN VIEW BLVD.
HOLY CROSS WAY
VAN DUYNE AVE
SOMERS PL
N.Y. & G.L. BR.
D.O.T.
SEE SHEET 7
SEE SHEET NO. 7.01
7.03
STATE TAX DEPARTMENT
Approved as a Tax Map According to the Provisions of Chapter 175, Laws of 1913.
J. H. THAYER MARTIN
State Tax Commissioner
Chief Engineer
Date Oct. 26, 1932. Serial No. 36.