TAX MAP – 8.03

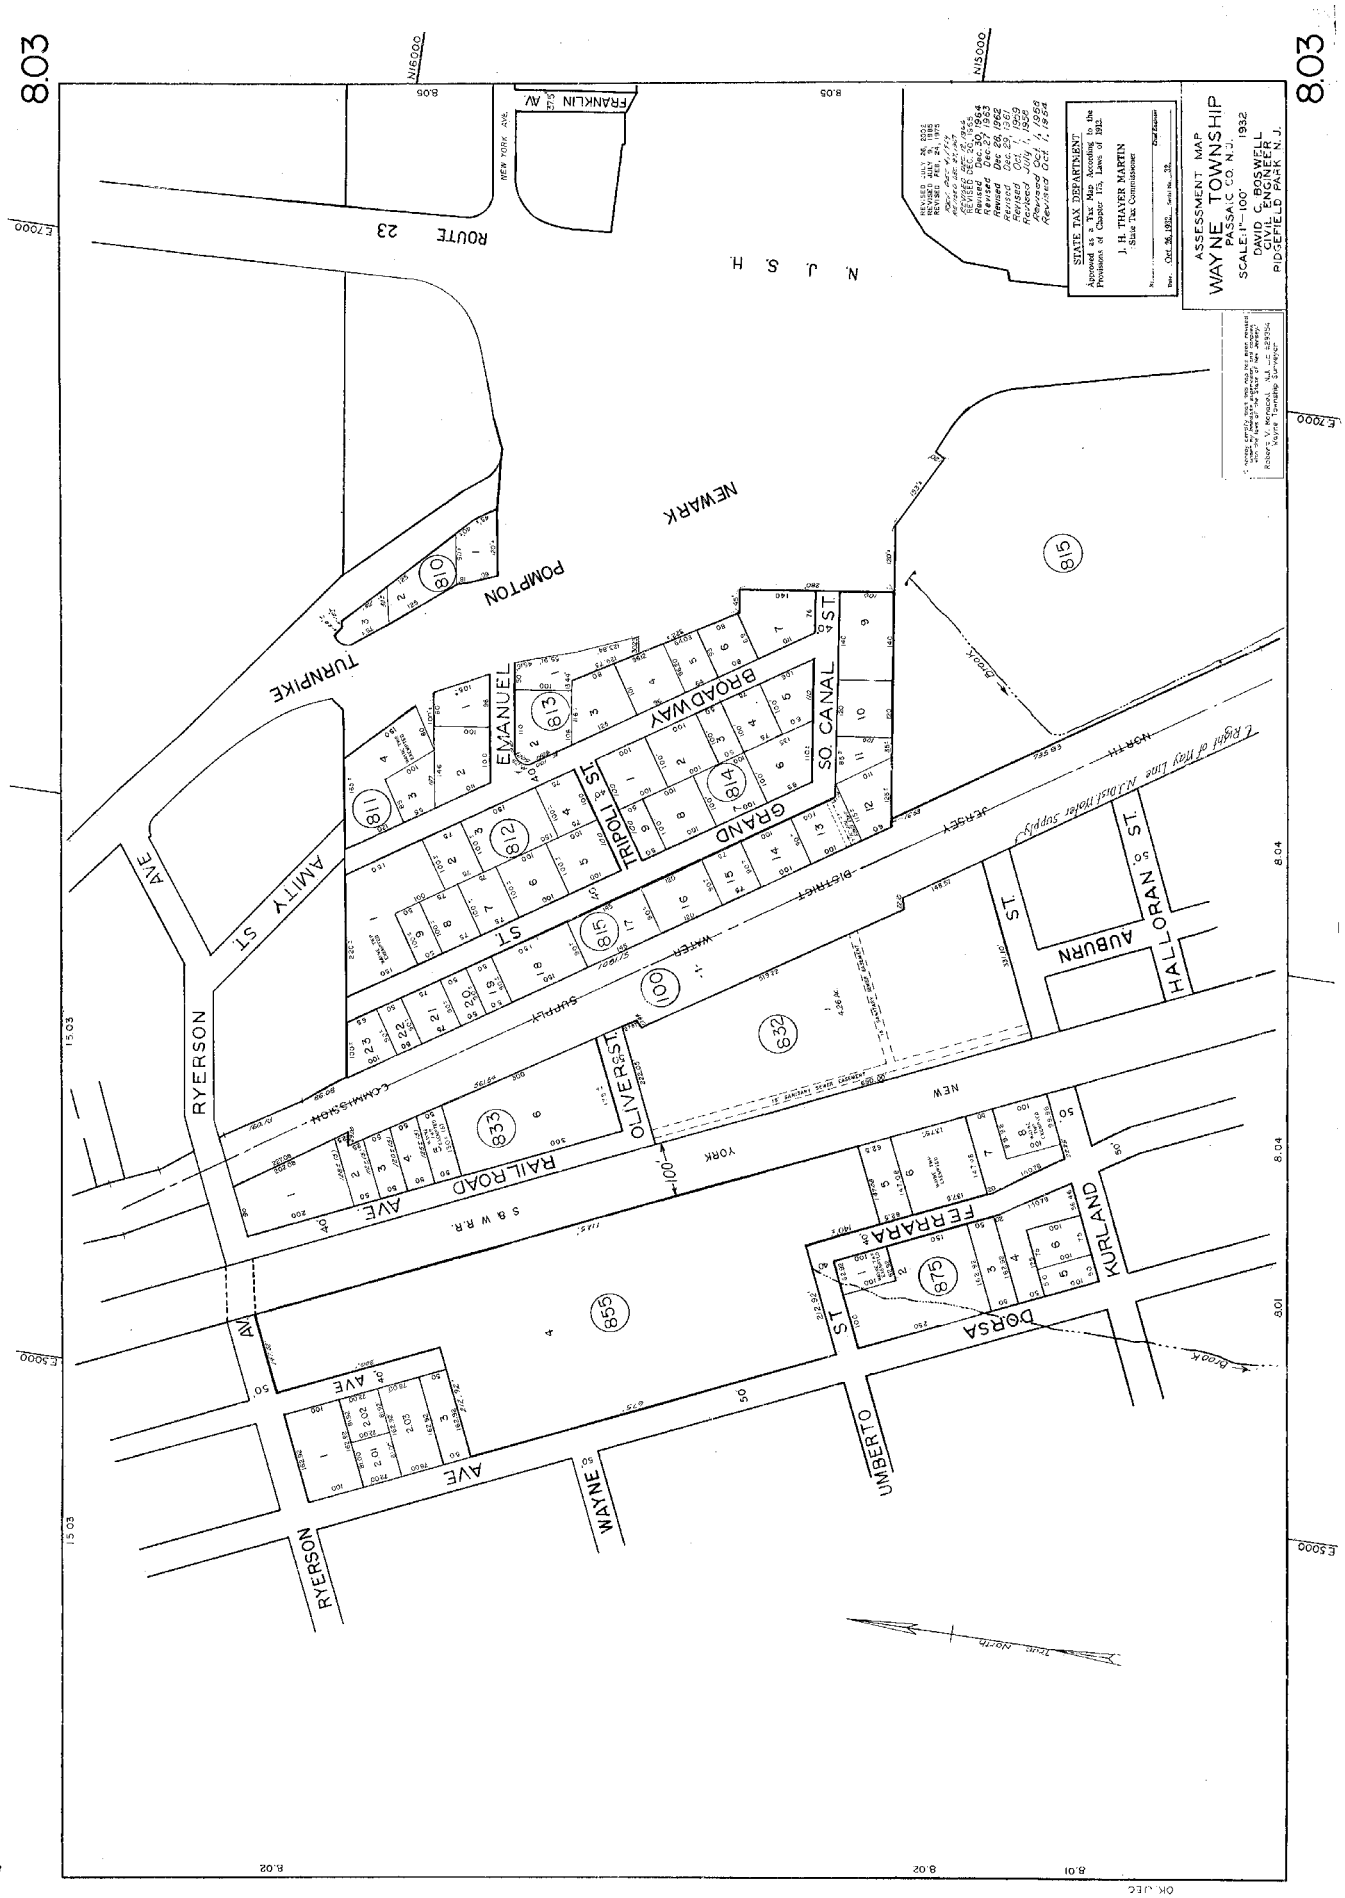
8.03
ASSESSMENT MAP
WAYNE TOWNSHIP
PASSAIC CO. N.J.
SCALE 1" = 100'
1932
DAVID C. BOSWELL
CIVIL ENGINEER
RIDGEFIELD PARK N.J.
STATE TAX DEPARTMENT
J. H. THAYER MARTIN
State Tax Commissioner
N. J. S. H.
ROUTE 23
FRANKLIN AV.
NEW YORK AVE.
NEWARK
POMPTON
TURNPIKE
EMANUEL
BROADWAY
GRAND
TRIPOLI ST.
SO. CANAL
ST.
AMITY ST.
AVE
RYERSON
RAILROAD
AVE
OLIVER ST.
S.W.R.
NEW
YORK
JERSEY
NORTH
DISTRICT
WATER
SUPPLY
COMMISSION
AUBURN
ST.
HALLORAN ST.
FERRARA
ST.
DORSA
KURLAND
UMBERTO
WAYNE
AVE
RYERSON
AV.
AVE
True North
Broadway