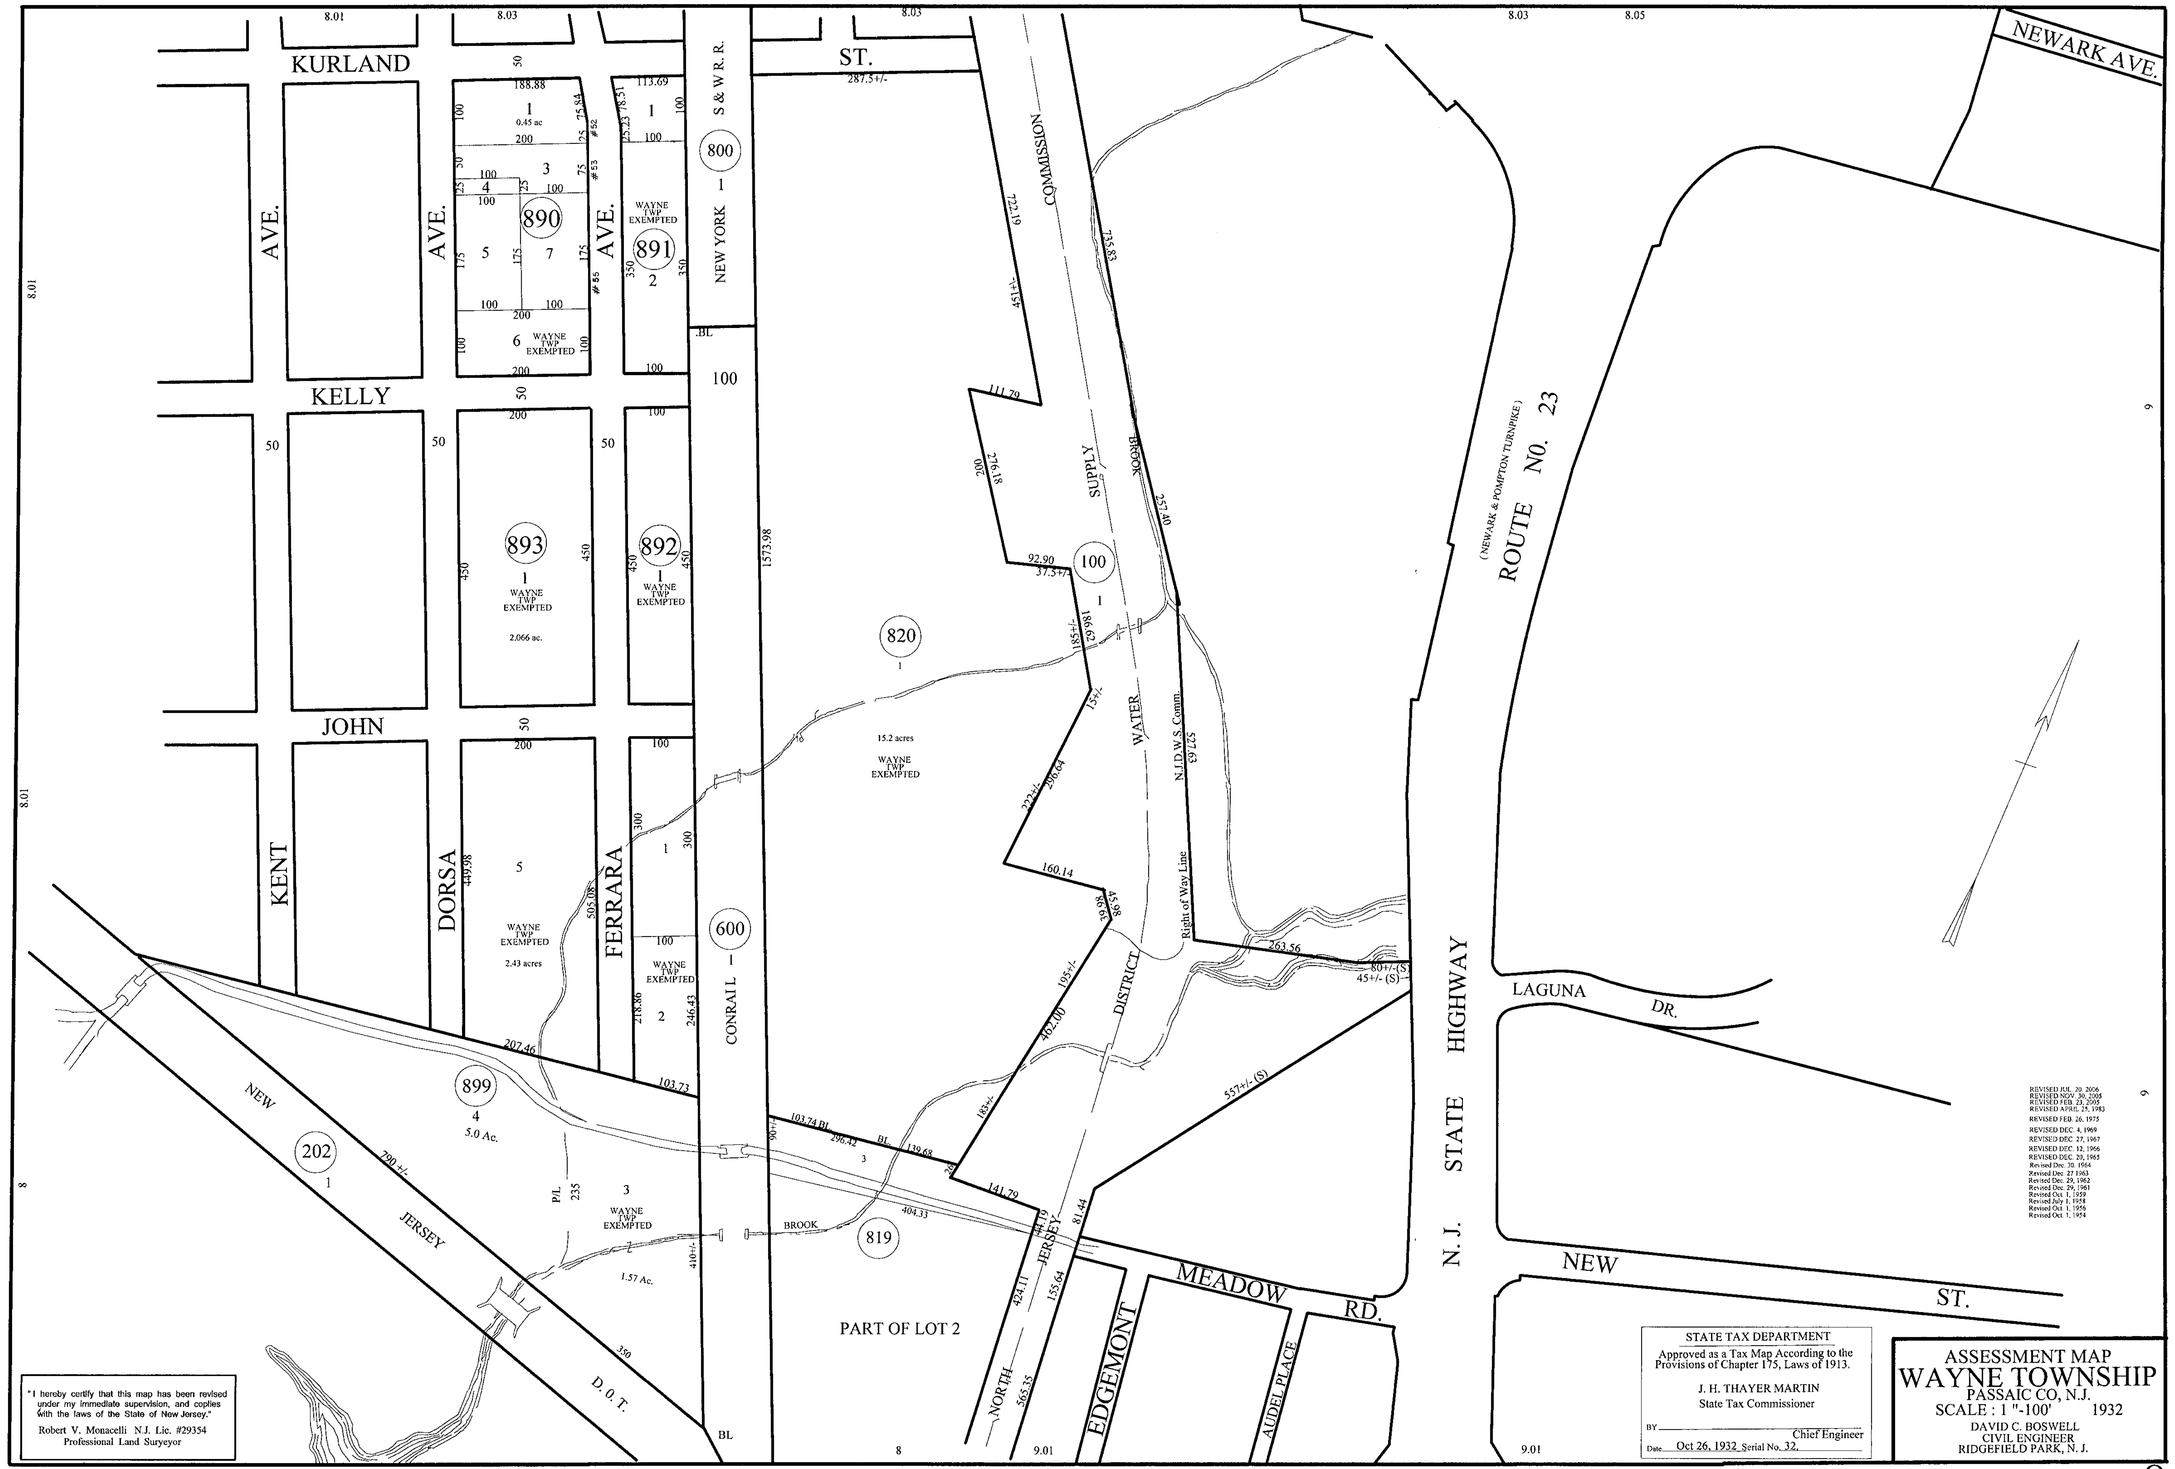
KURLAND
ST.
NEWARK AVE.
AVE.
KELLY
JOHN
KENT
DORSA
FERRARA
S & W R. R.
NEW YORK
CONRAIL
COMMISSION
SUPPLY
BROOK
WATER
DISTRICT
N.J.D.W.S. Comm.
Right of Way Line
ROUTE NO. 23
(NEWARK & POMPTON TURNPIKE)
N. J. STATE HIGHWAY
LAGUNA DR.
NEW ST.
MEADOW RD.
EDGEMONT
AUDEL PLACE
NORTH JERSEY
NEW JERSEY
D. O. T.
PART OF LOT 2
WAYNE TWP EXEMPTED
890
891
892
893
800
100
820
600
899
202
819
"I hereby certify that this map has been revised under my immediate supervision, and copies with the laws of the State of New Jersey."
Robert V. Monacelli N.J. Lic. #29354
Professional Land Surveyor
STATE TAX DEPARTMENT
Approved as a Tax Map According to the Provisions of Chapter 175, Laws of 1913.
J. H. THAYER MARTIN
State Tax Commissioner
BY
Chief Engineer
Date Oct 26, 1932 Serial No. 32.
ASSESSMENT MAP
WAYNE TOWNSHIP
PASSAIC CO, N.J.
SCALE : 1 "-100' 1932
DAVID C. BOSWELL
CIVIL ENGINEER
RIDGEFIELD PARK, N. J.