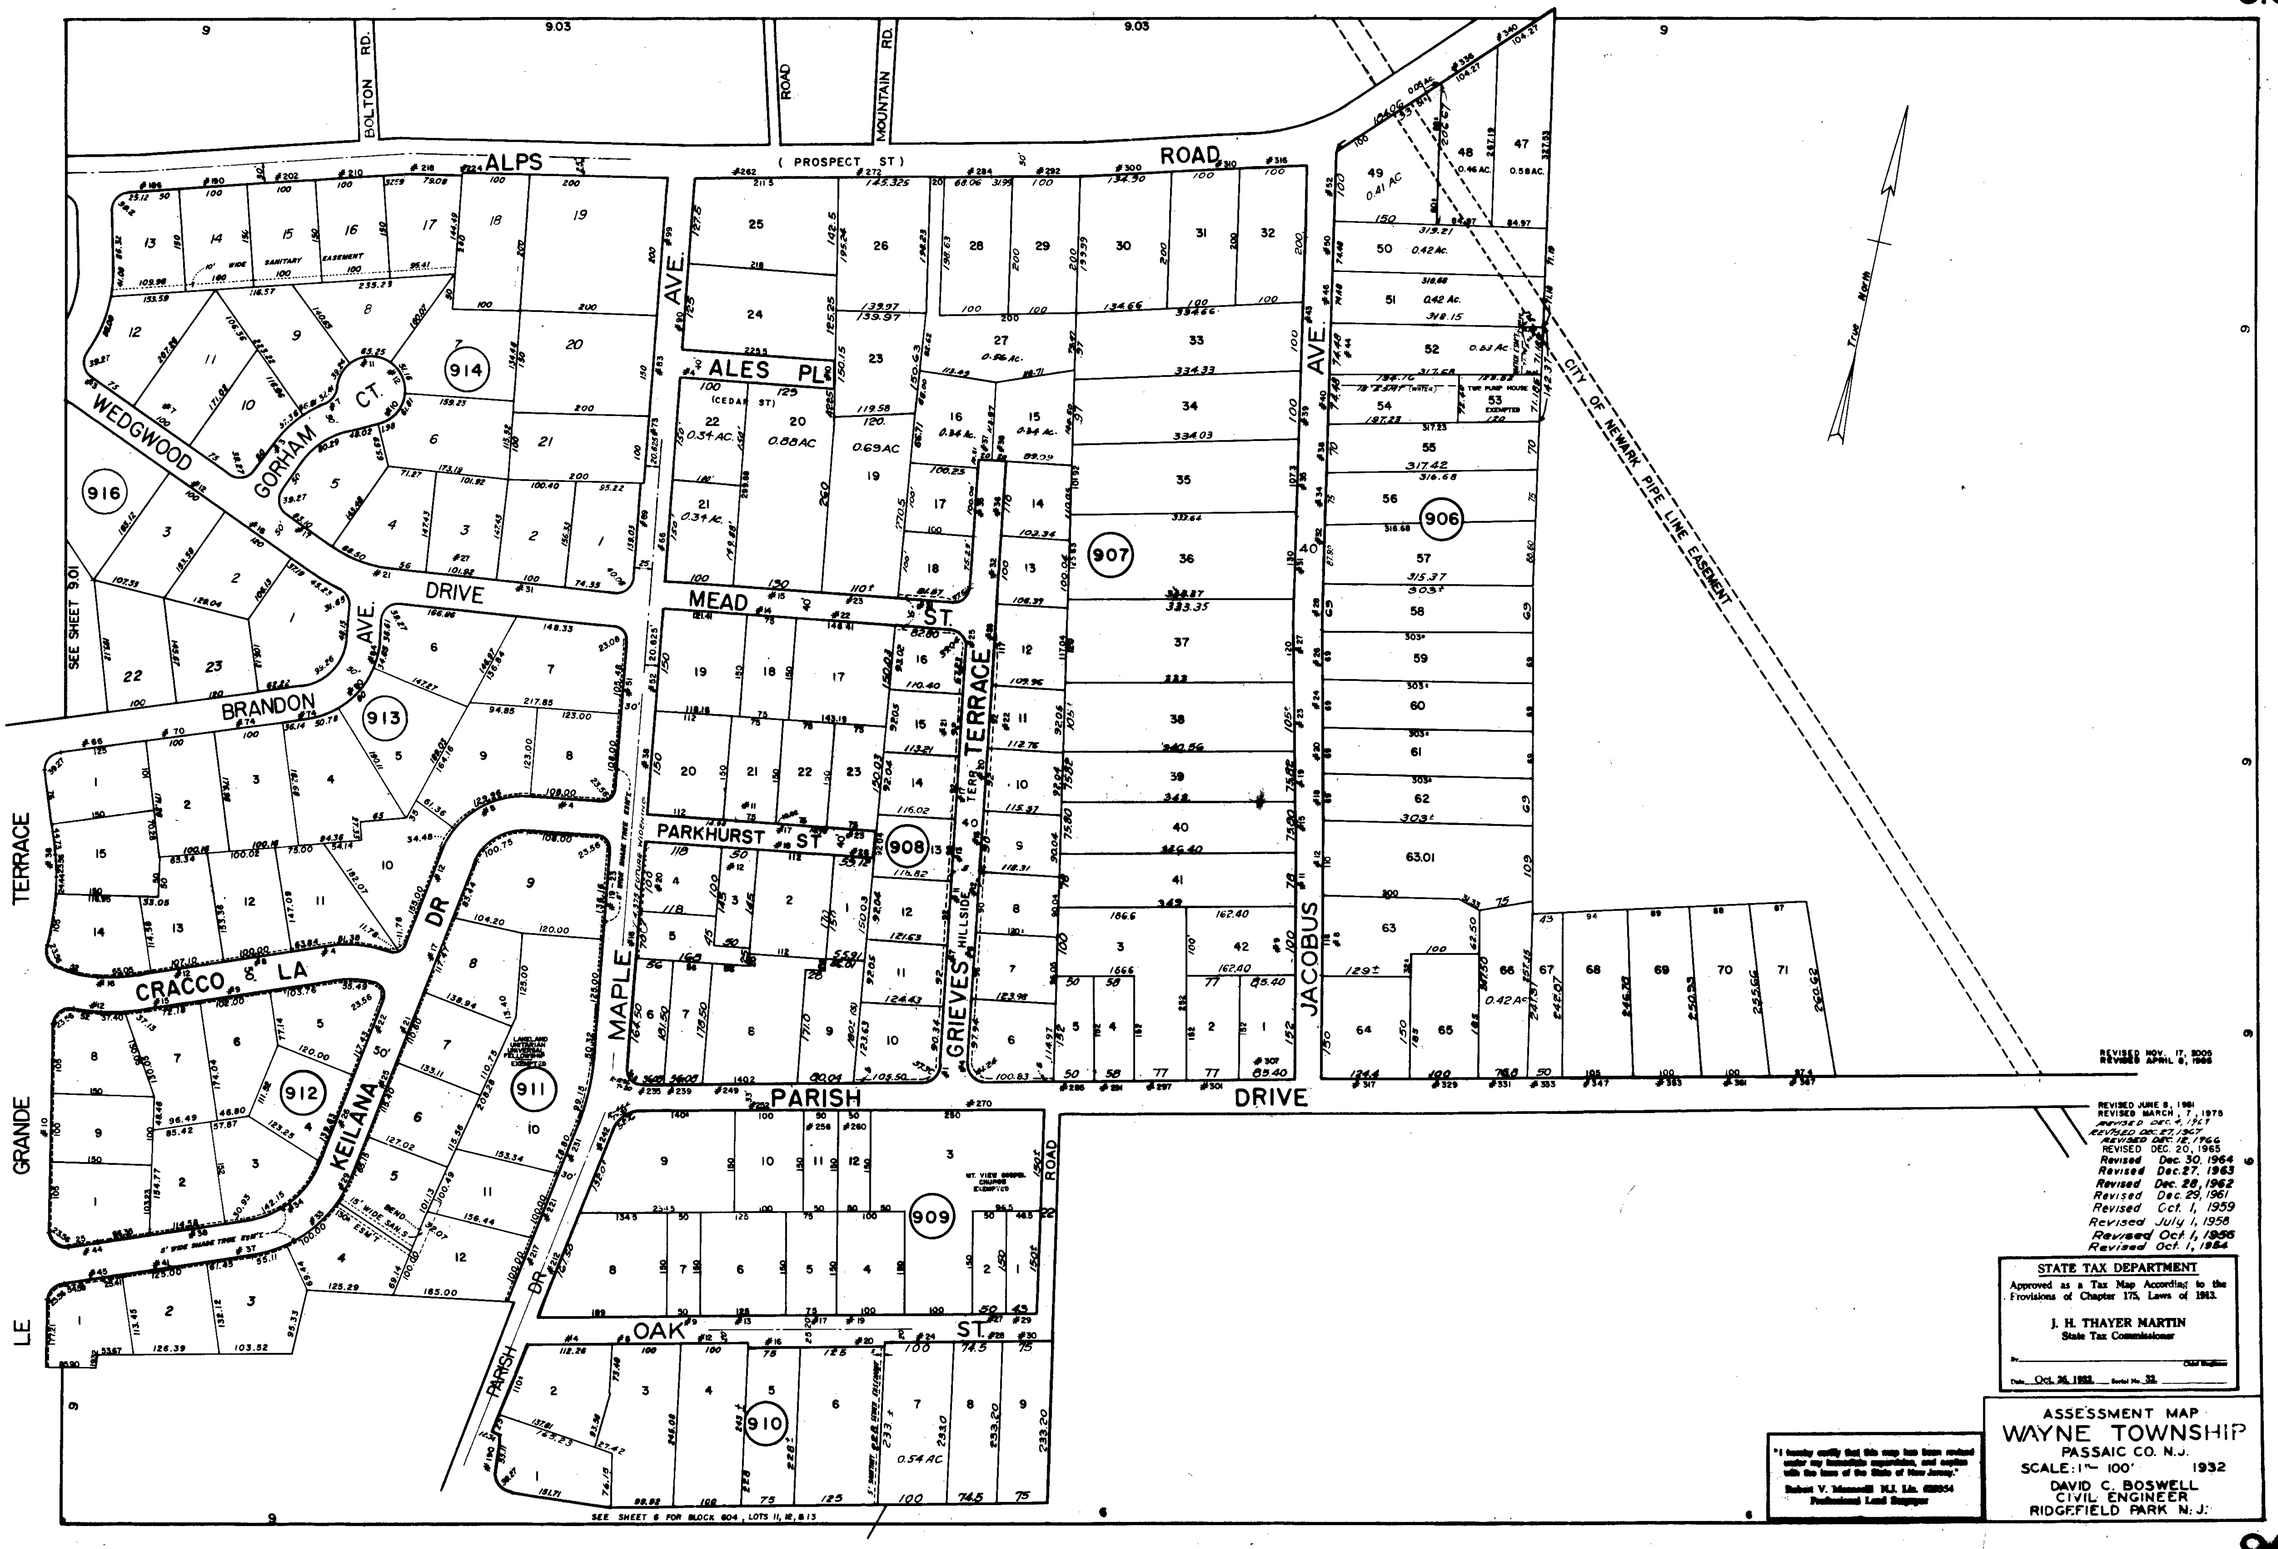
BOLTON RD.
MOUNTAIN RD.
ROAD
ALPS ROAD
(PROSPECT ST)
ALES PL
(CEDAR ST)
MEAD ST
PARKHURST ST
PARISH DRIVE
OAK ST
WEDGWOOD DRIVE
GORHAM CT.
BRANDON AVE.
CRACCO LA
KEILANA DR
MAPLE AVE.
GRIEVES TERRACE
HILLSIDE TERR.
JACOBUS AVE.
GRANDE TERRACE
LE
PARISH DR
CITY OF NEWARK PIPE LINE EASEMENT
True North
SEE SHEET 9.01
SEE SHEET 6 FOR BLOCK 604, LOTS 11, 12, & 13
914
916
913
912
911
910
909
908
907
906
REVISED NOV. 17, 2005
REVISED APRIL 9, 1986
REVISED JUNE 8, 1981
REVISED MARCH 7, 1975
REVISED DEC. 27, 1967
REVISED DEC. 12, 1966
REVISED DEC. 20, 1965
Revised Dec. 30, 1964
Revised Dec. 27, 1963
Revised Dec. 28, 1962
Revised Dec. 29, 1961
Revised Oct. 1, 1959
Revised July 1, 1958
Revised Oct. 1, 1956
Revised Oct. 1, 1954
STATE TAX DEPARTMENT
Approved as a Tax Map According to the Provisions of Chapter 175, Laws of 1943.
J. H. THAYER MARTIN
State Tax Commissioner
Date Oct. 26, 1953 Serial No. 33
"I hereby certify that this map has been revised under my immediate supervision, and replies with the laws of the State of New Jersey."
Robert V. Mamarelli N.J. Lic. 22954
Professional Land Surveyor
ASSESSMENT MAP
WAYNE TOWNSHIP
PASSAIC CO. N.J.
SCALE: 1" = 100'
1932
DAVID C. BOSWELL
CIVIL ENGINEER
RIDGEFIELD PARK N.J.