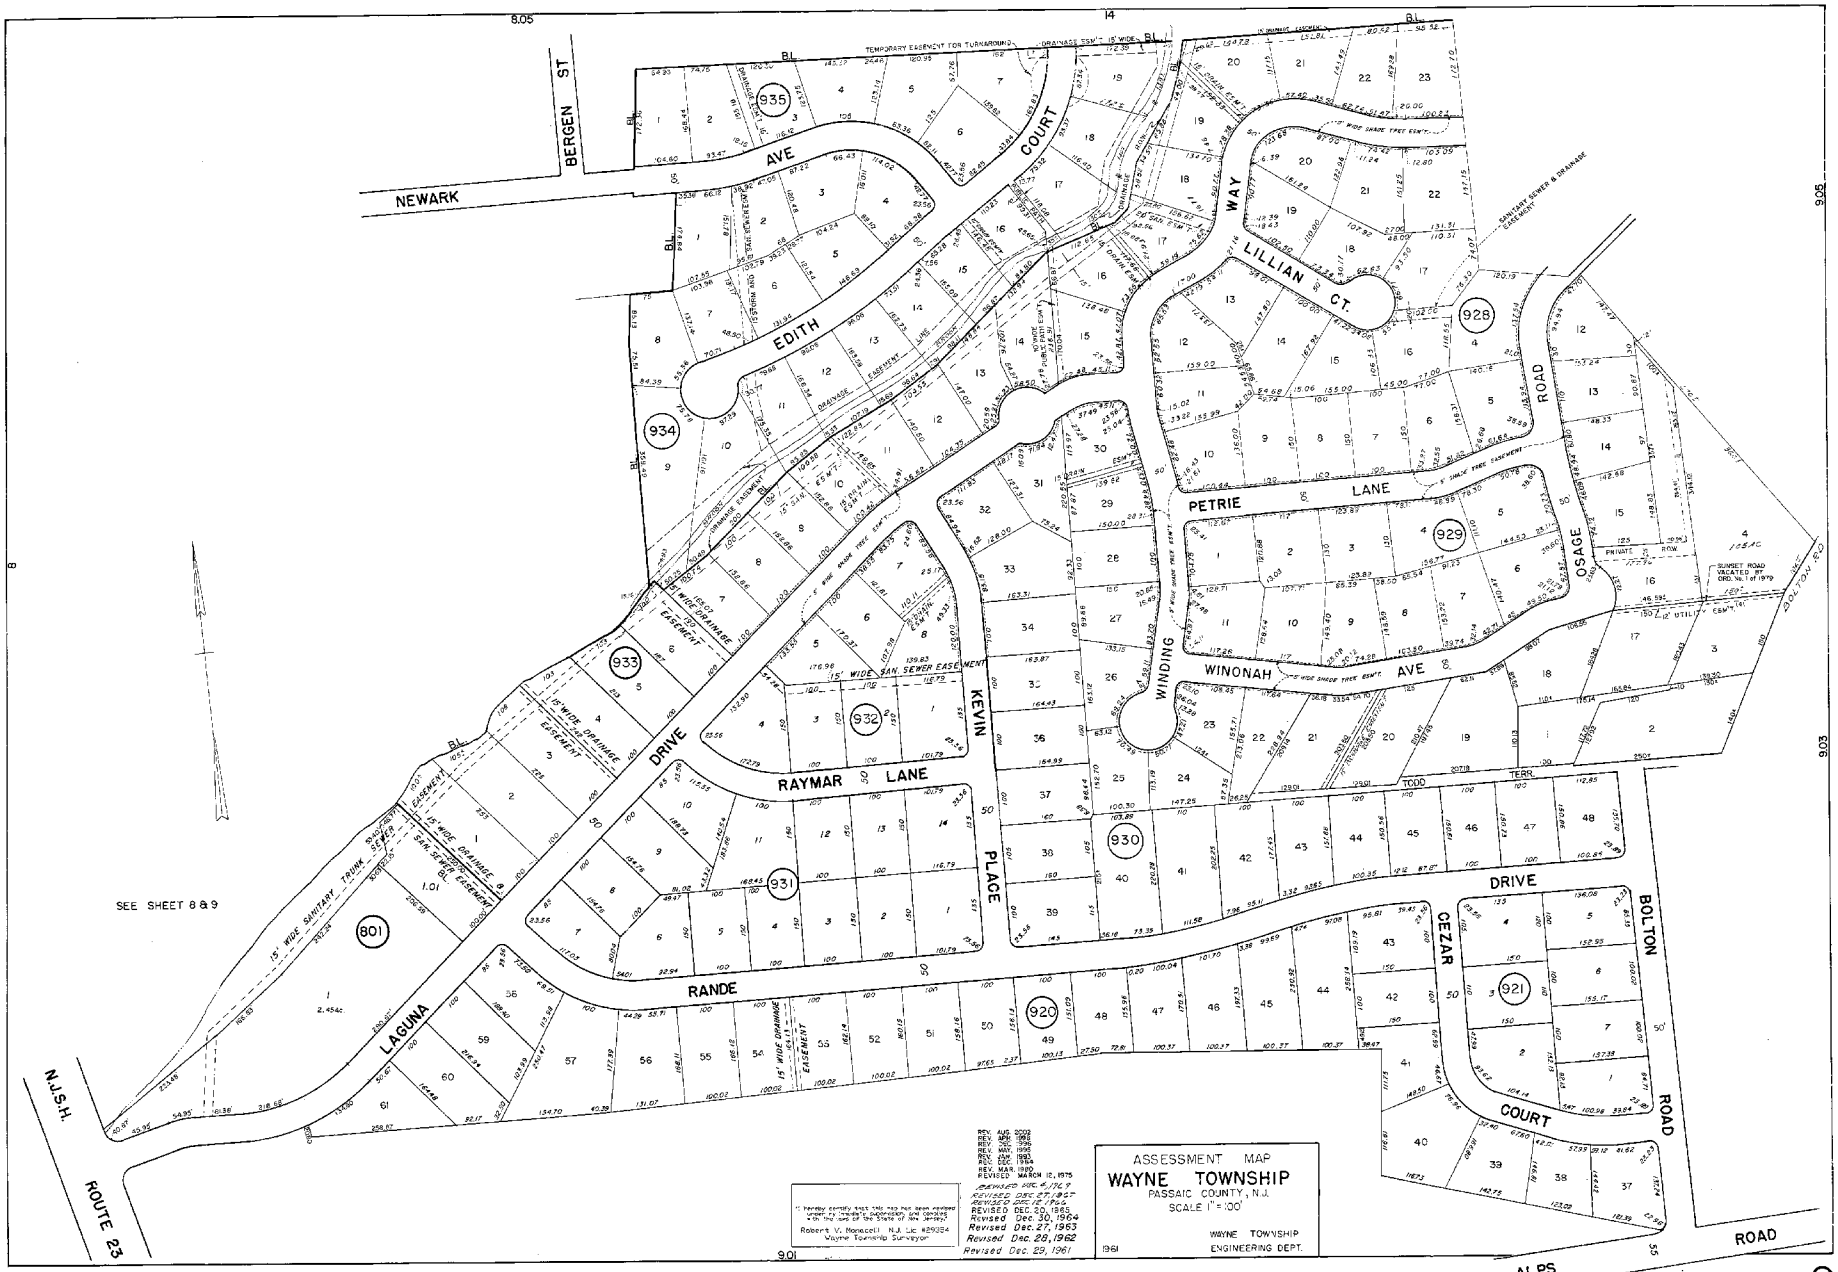
NEWARK
BERGEN ST
AVE
EDITH
COURT
LILLIAN CT.
WAY
ROAD
PETRIE
LANE
OSAGE
WINONAH
AVE
WINDING
KEVIN
PLACE
RAYMAR
LANE
DRIVE
TODD
TERR.
DRIVE
CEZAR
BOLTON
ROAD
COURT
RANDE
LAGUNA
N.J.S.H.
ROUTE 23
ALPS
ROAD
SEE SHEET 8 & 9
935
934
933
932
931
930
929
928
921
920
801
ASSESSMENT MAP
WAYNE TOWNSHIP
PASSAIC COUNTY, N.J.
SCALE 1" = 100'
WAYNE TOWNSHIP
ENGINEERING DEPT.
1961
Revised Dec. 29, 1961
Revised Dec. 27, 1962
Revised Dec. 27, 1963
Revised Dec. 30, 1964
REVISED DEC. 20, 1965
REVISED MARCH 12, 1975
Robert V. Moncelli N.J. Lic #29384
Wayne Township Surveyor