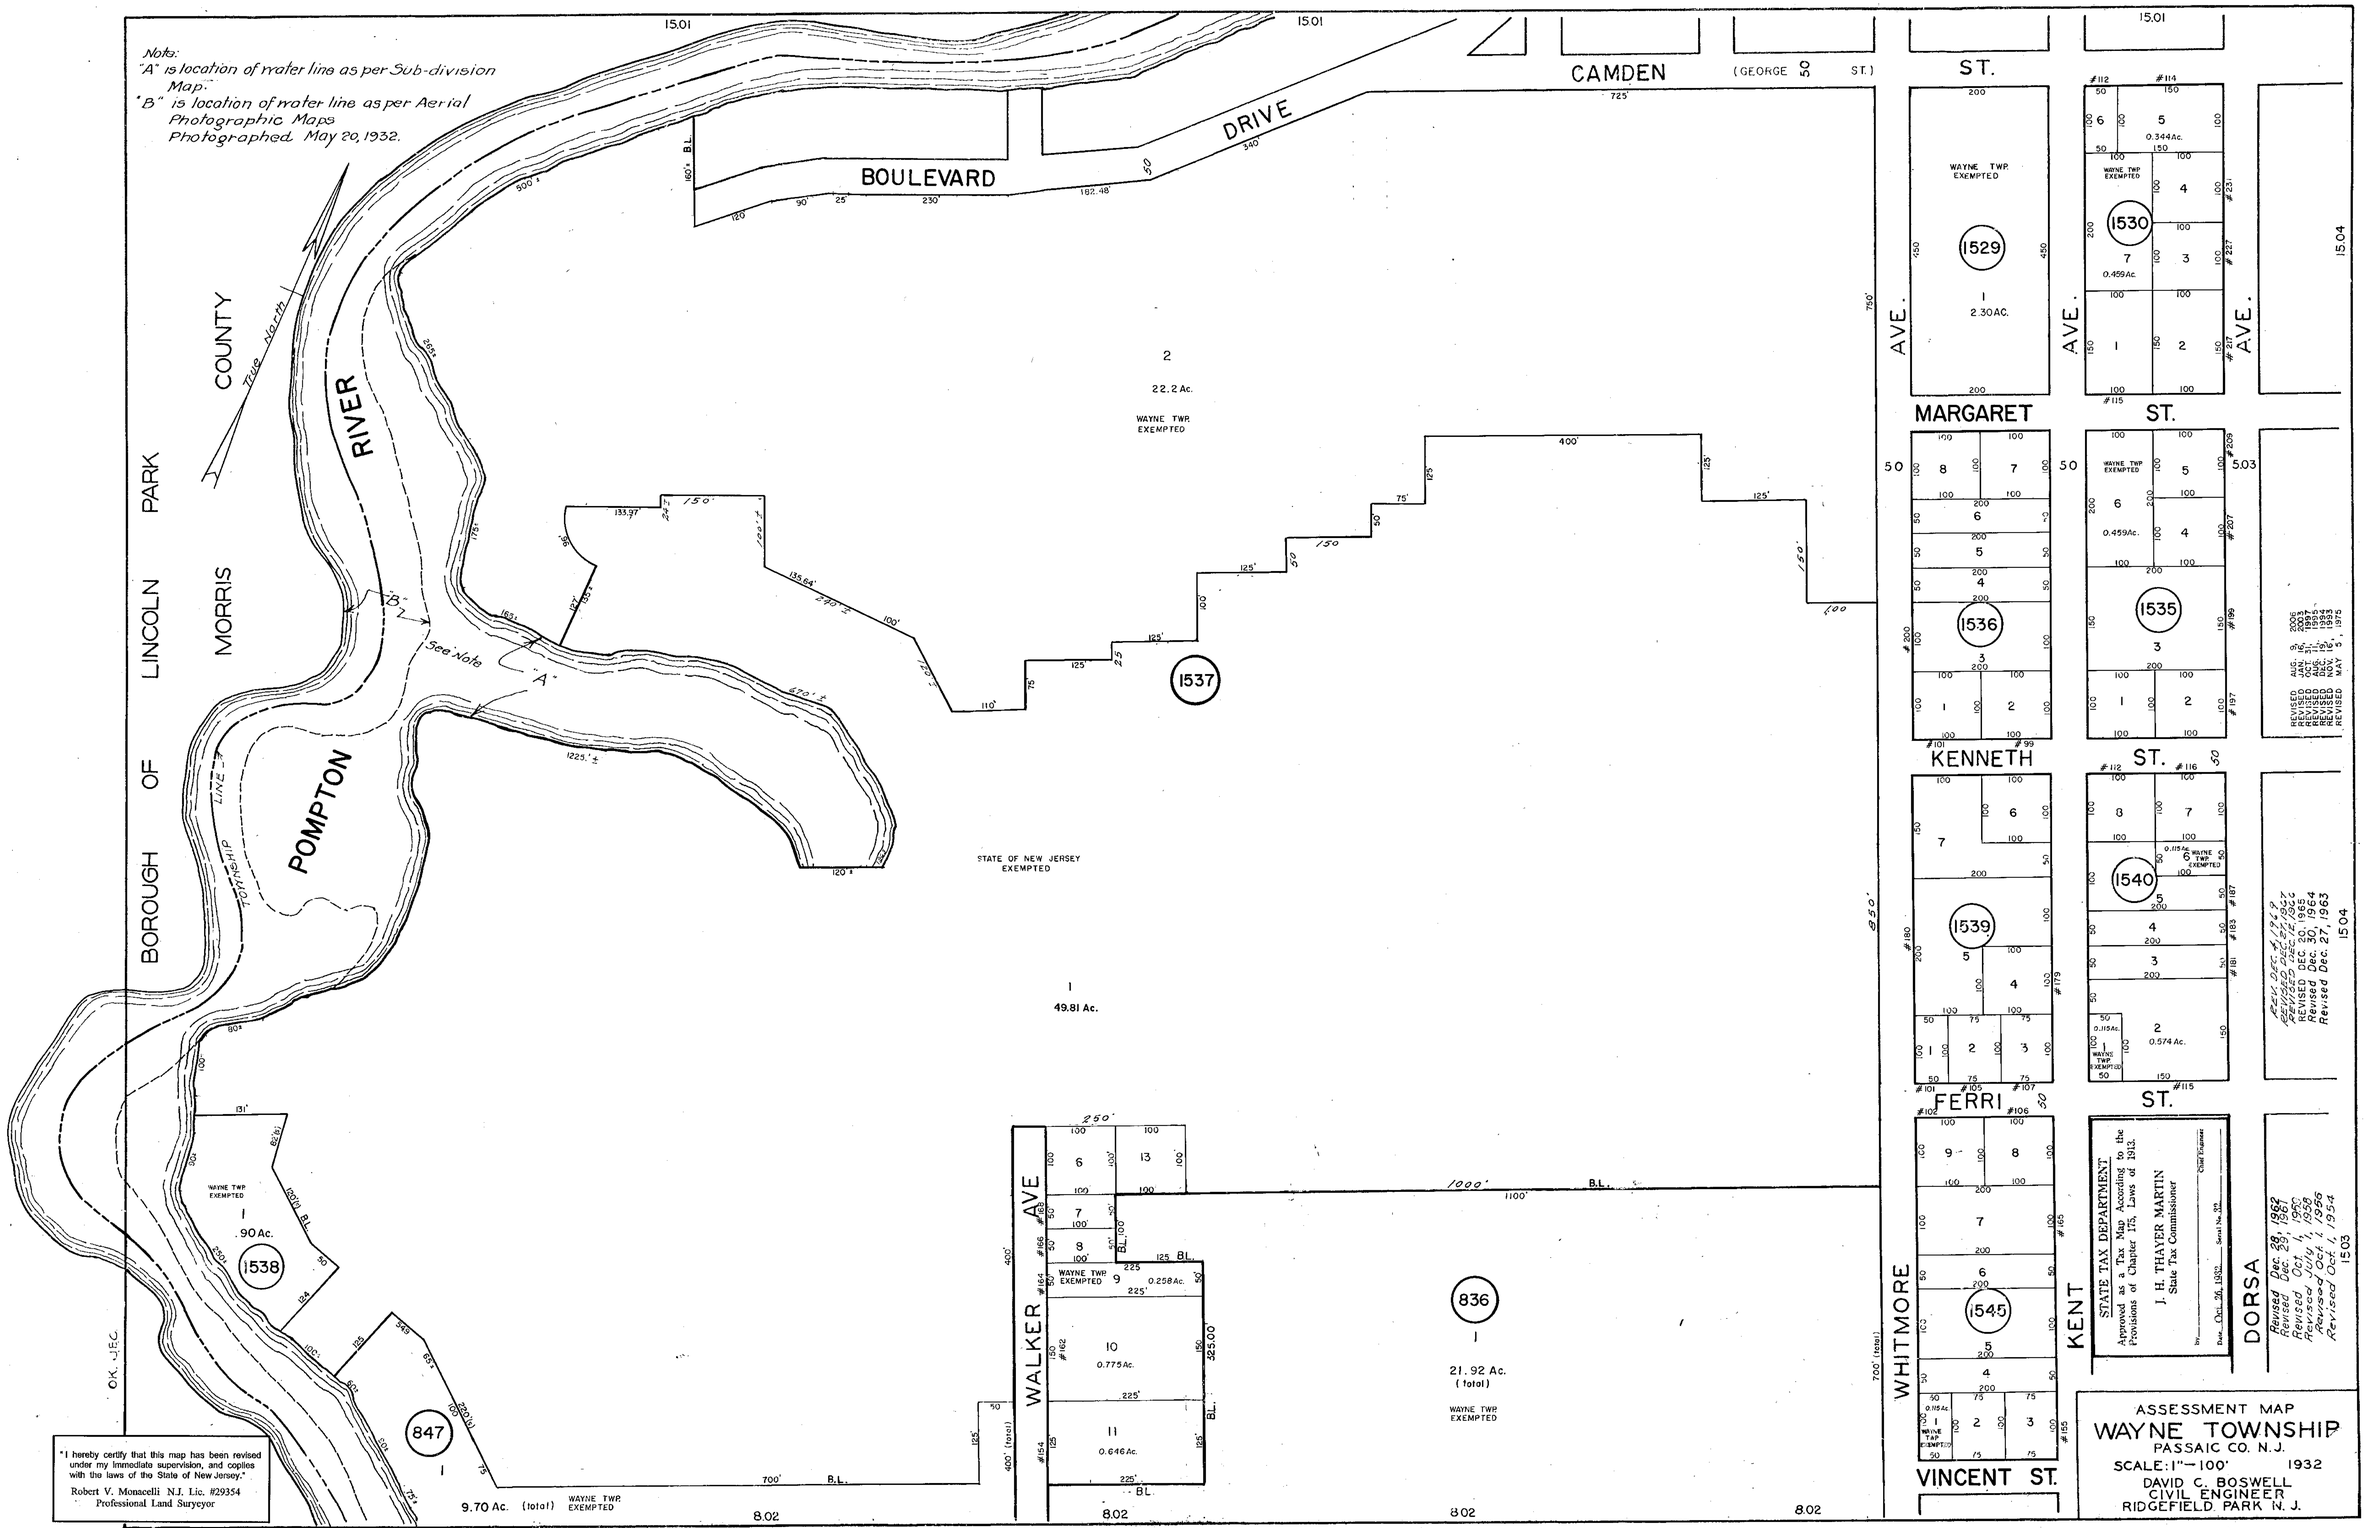
Note:
"A" is location of water line as per Sub-division Map.
"B" is location of water line as per Aerial Photographic Maps Photographed May 20, 1932.
BOROUGH OF LINCOLN PARK
MORRIS COUNTY
True North
POMPTON RIVER
TOWNSHIP LINE
See Note "A"
"B"
BOULEVARD
DRIVE
CAMDEN (GEORGE ST.)
ST.
AVE.
MARGARET ST.
KENNETH ST.
FERRI ST.
WHITMORE AVE.
KENT
VINCENT ST.
WALKER AVE
DORSA
1537
1529
1530
1535
1536
1539
1540
1545
1538
847
836
2
22.2 Ac.
WAYNE TWP. EXEMPTED
STATE OF NEW JERSEY EXEMPTED
1
49.81 Ac.
1
.90 Ac.
9.70 Ac. (total)
21.92 Ac. (total)
700' (total)
400' (total)
8.02
15.01
15.04
15.03
O.K. J.E.C.
I hereby certify that this map has been revised under my immediate supervision, and copies with the laws of the State of New Jersey.
Robert V. Monacelli N.J. Lic. #29354
Professional Land Surveyor
STATE TAX DEPARTMENT
Approved as a Tax Map According to the Provisions of Chapter 175, Laws of 1918.
J. H. THAYER MARTIN
State Tax Commissioner
Date Oct. 26, 1932
Revised Dec. 28, 1962
Revised Dec. 29, 1961
Revised Oct. 1, 1960
Revised July 1, 1958
Revised Oct. 1, 1956
Revised Oct. 1, 1954
15.03
ASSESSMENT MAP
WAYNE TOWNSHIP
PASSAIC CO. N.J.
SCALE: 1" = 100'
1932
DAVID C. BOSWELL
CIVIL ENGINEER
RIDGEFIELD PARK N. J.